


Window


Net Clear Opening.....5.99 ft²
Light.....11.51 ft²
Ventilation.....5.99 ft²

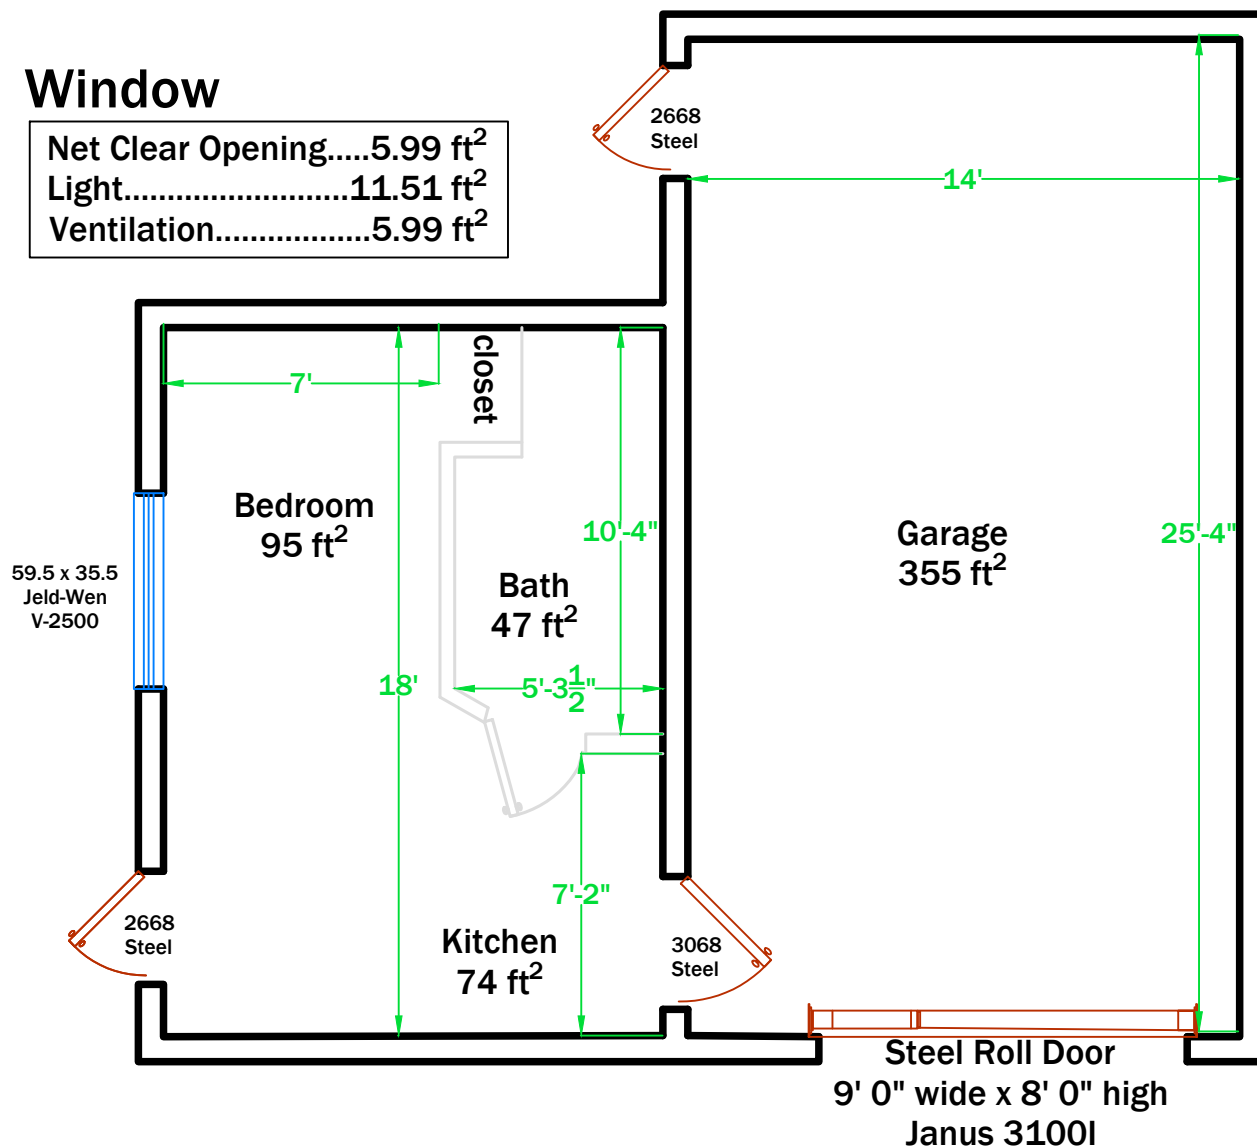



Interior Dimensions
Total Under Roof
578 ft²


2" x 12" S.Y.P. Rafter @ 24" O.C.
2-HETA @ Ea. Rafter
R30 Bat Insulation

5V Crimp Metal Roofing
1"x4" Pine Purlines @ 24" O.C. TYP.
Over 30# Felt Over 7/16" OSB

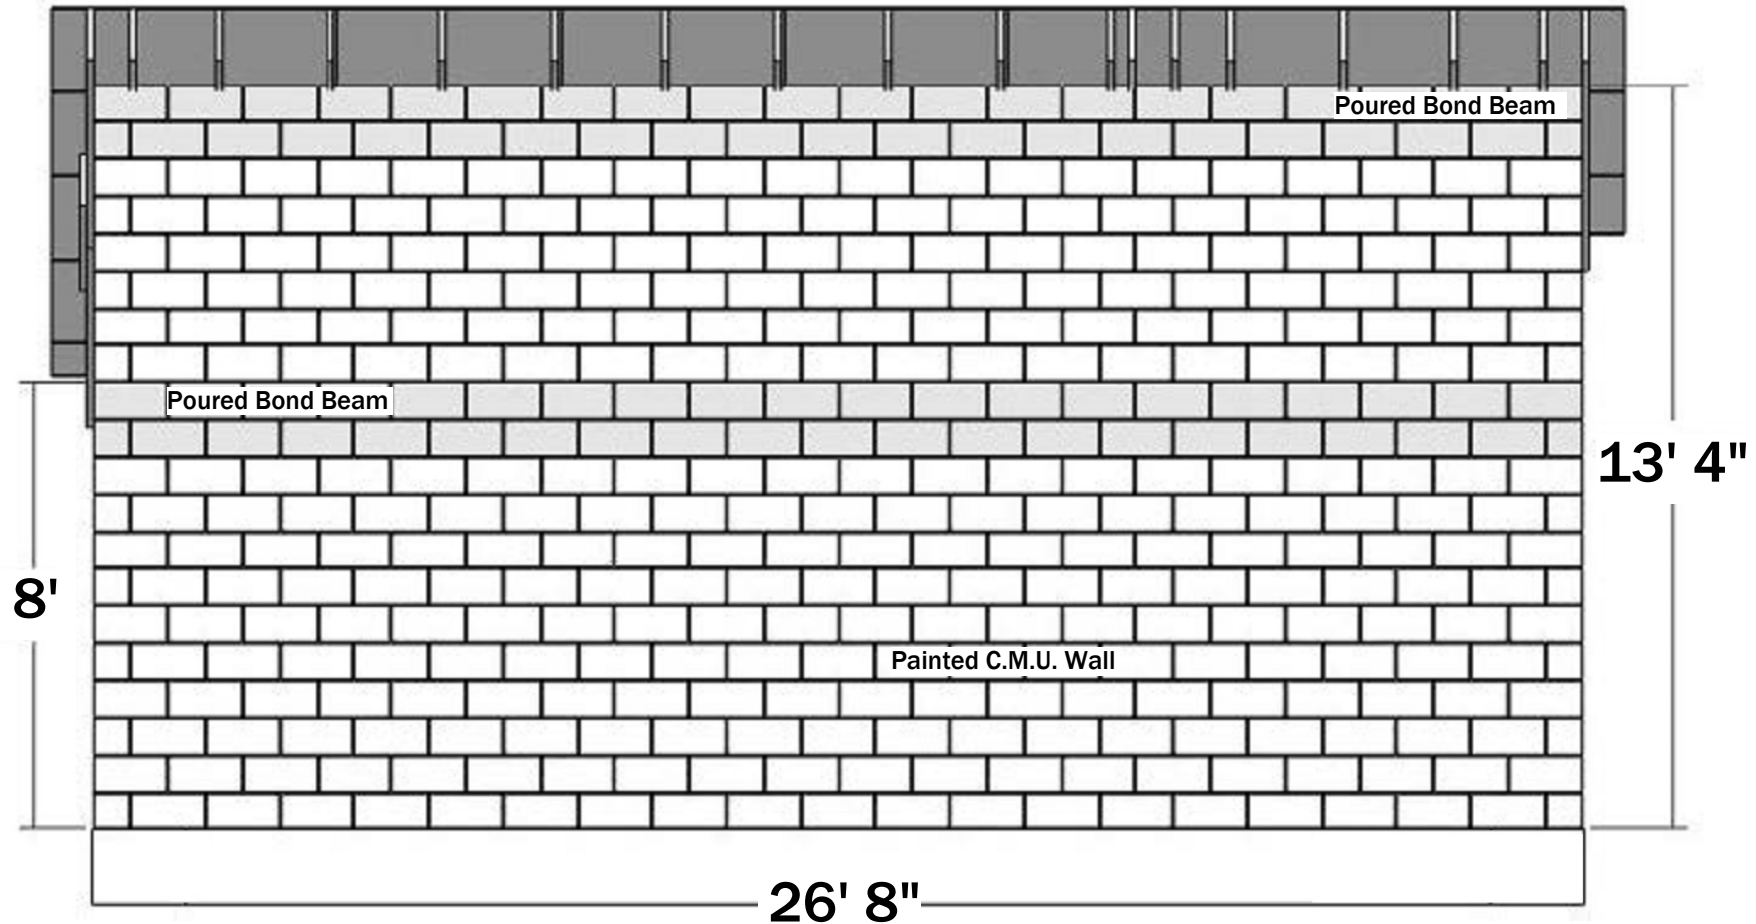


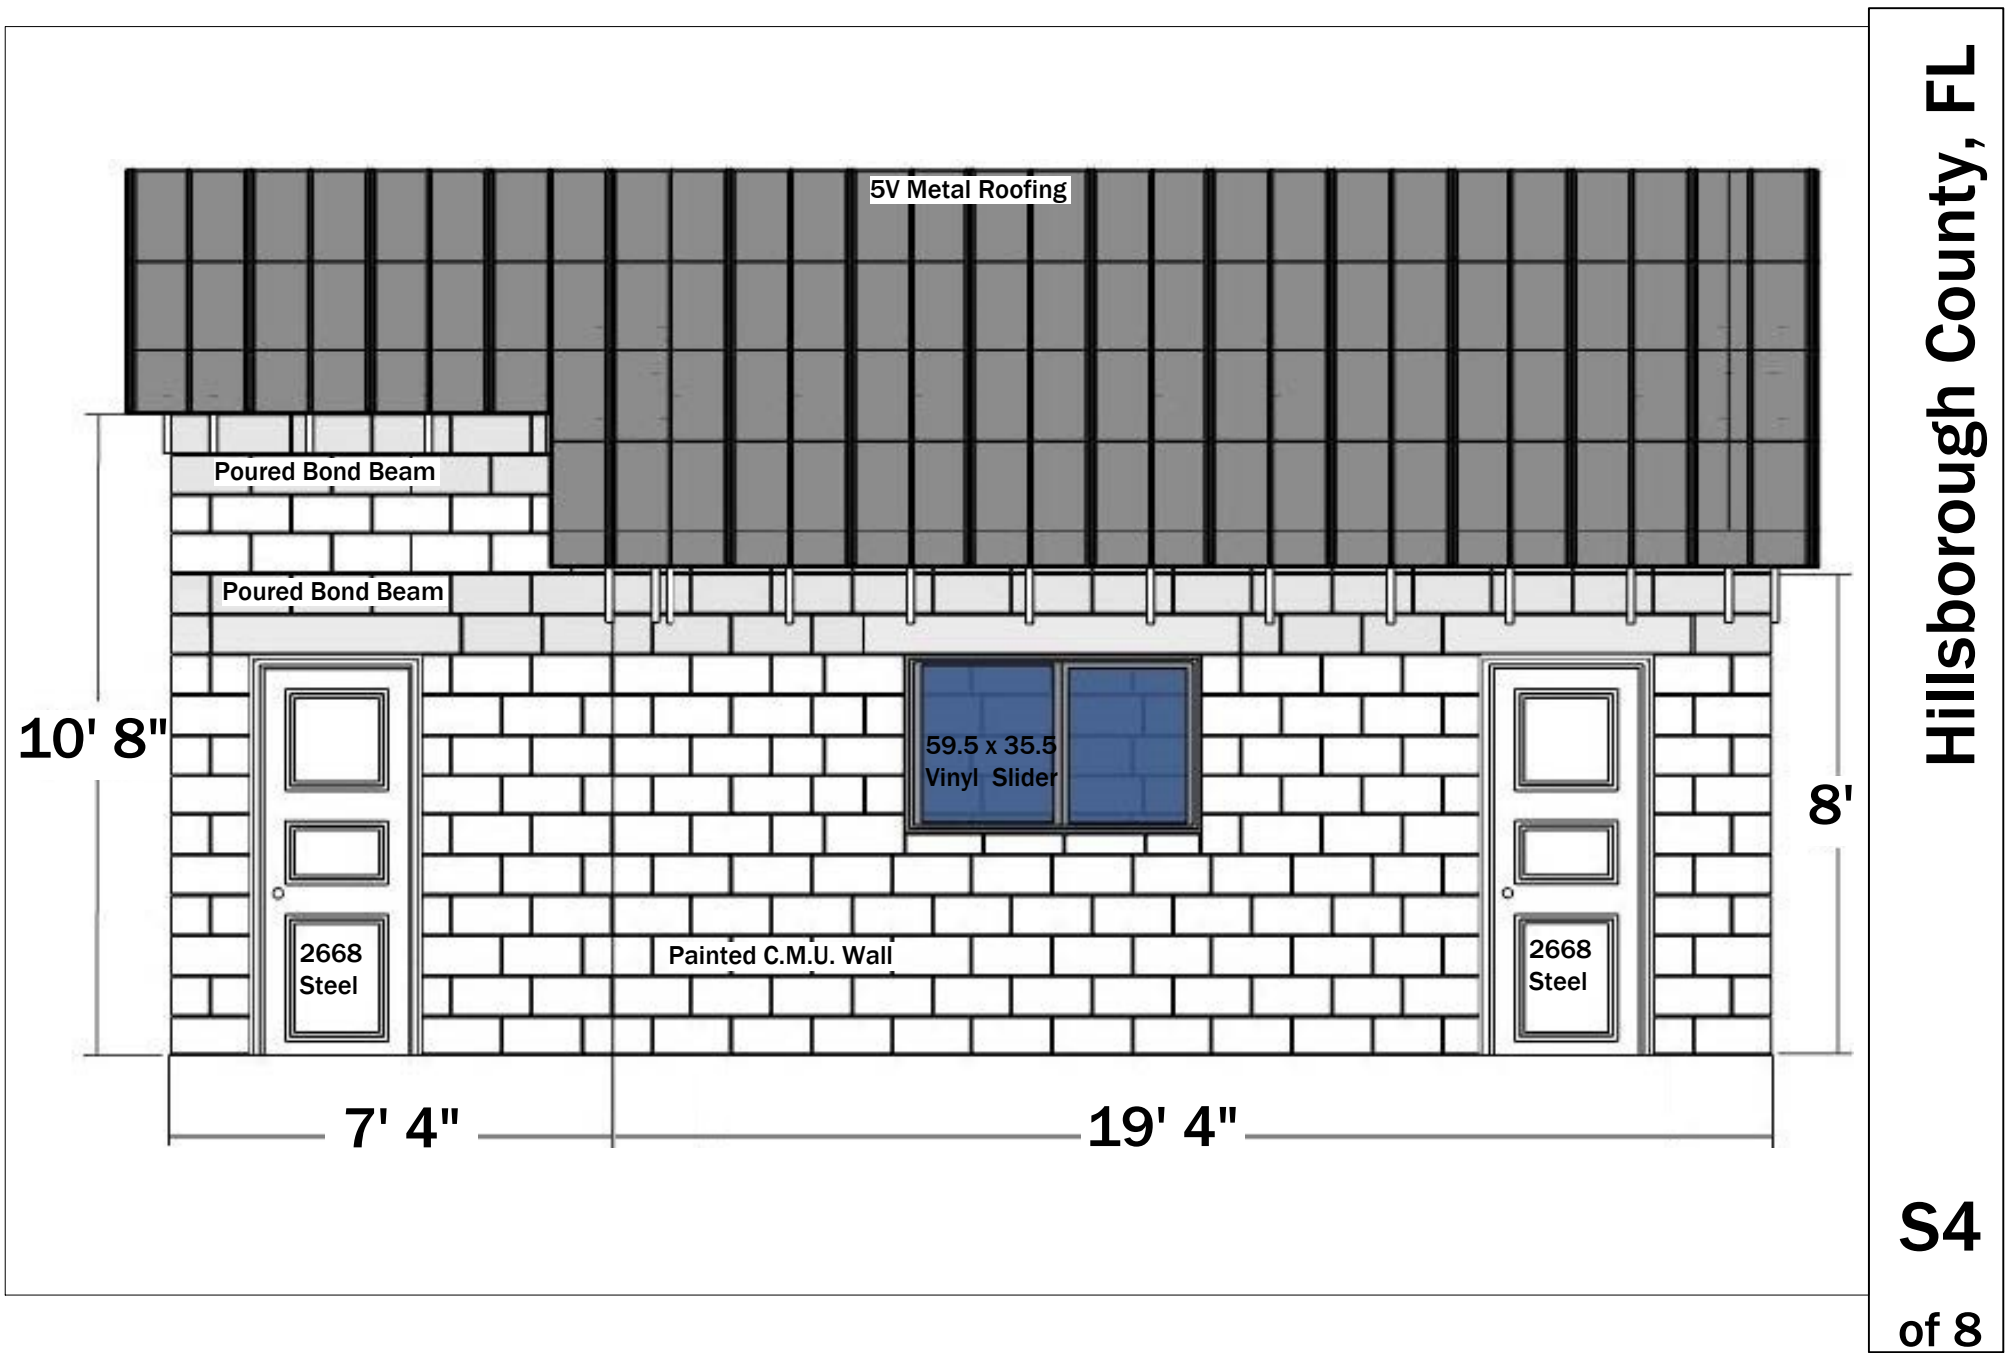

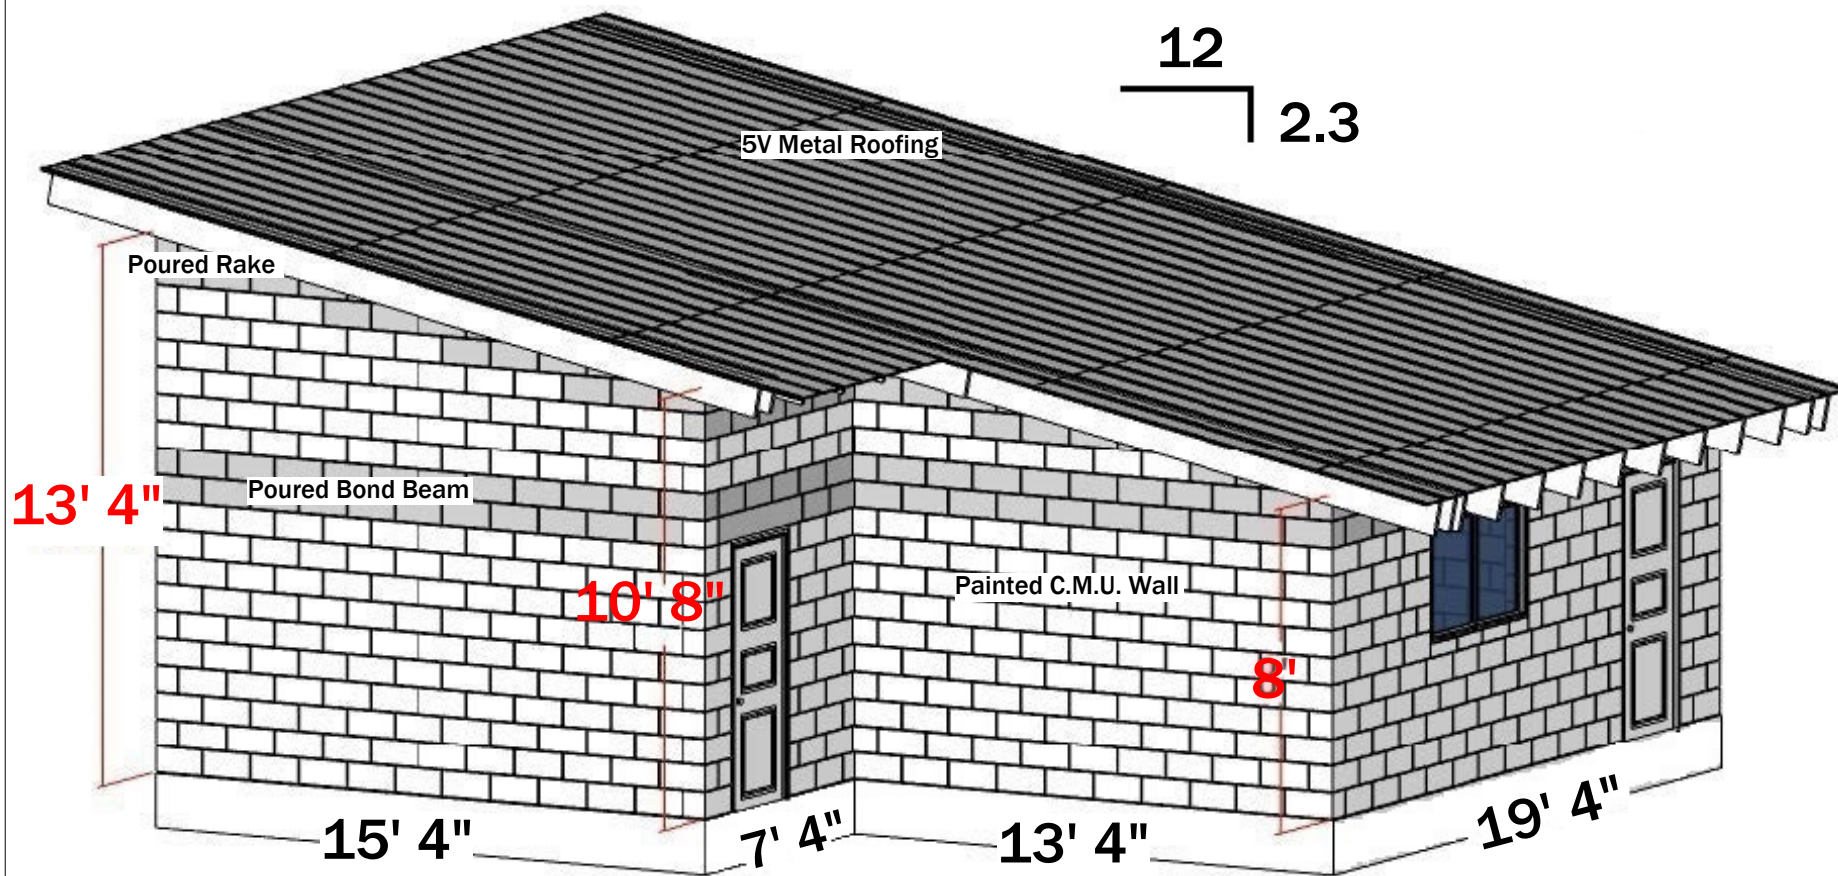


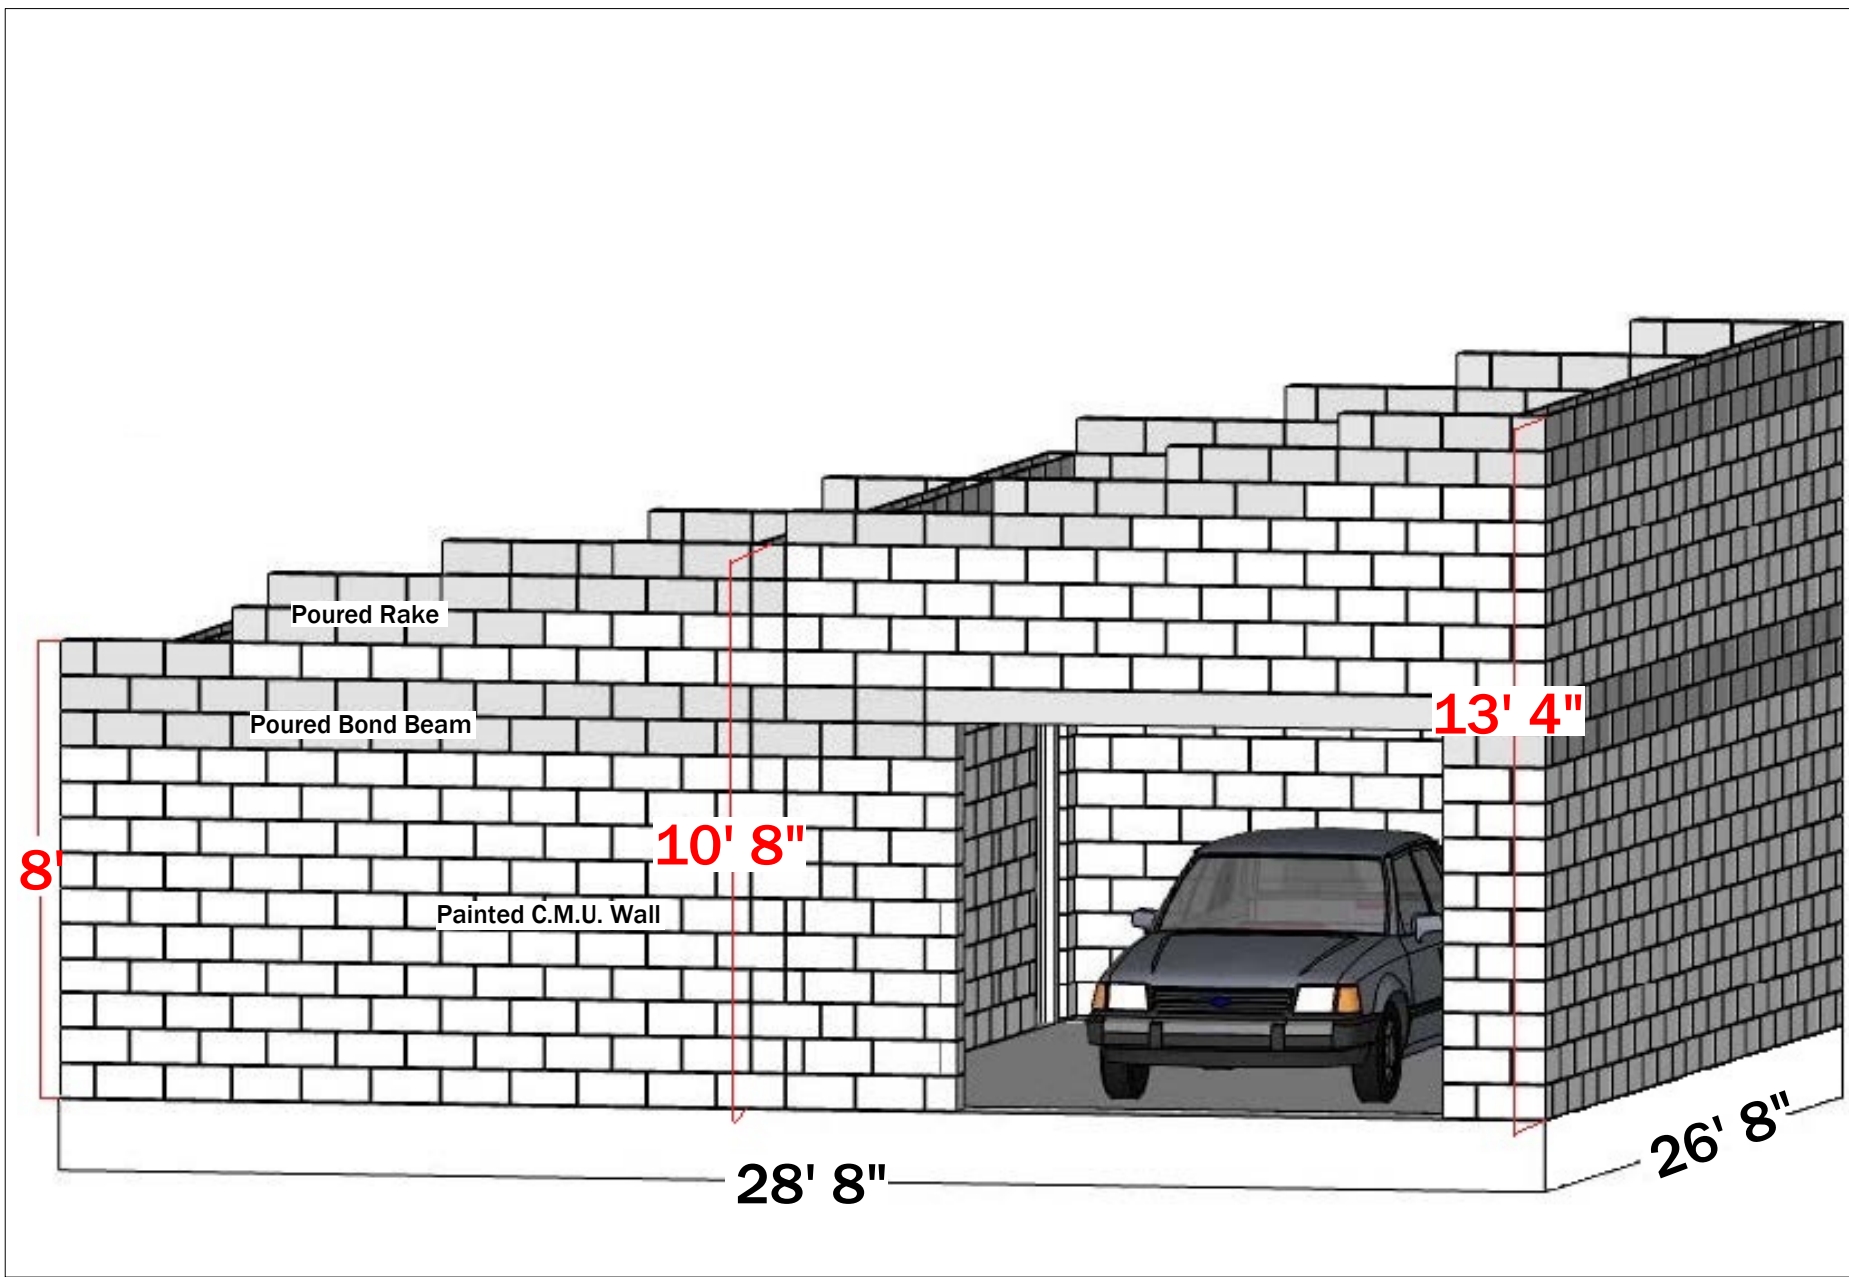

Interior C.M.U. Wall

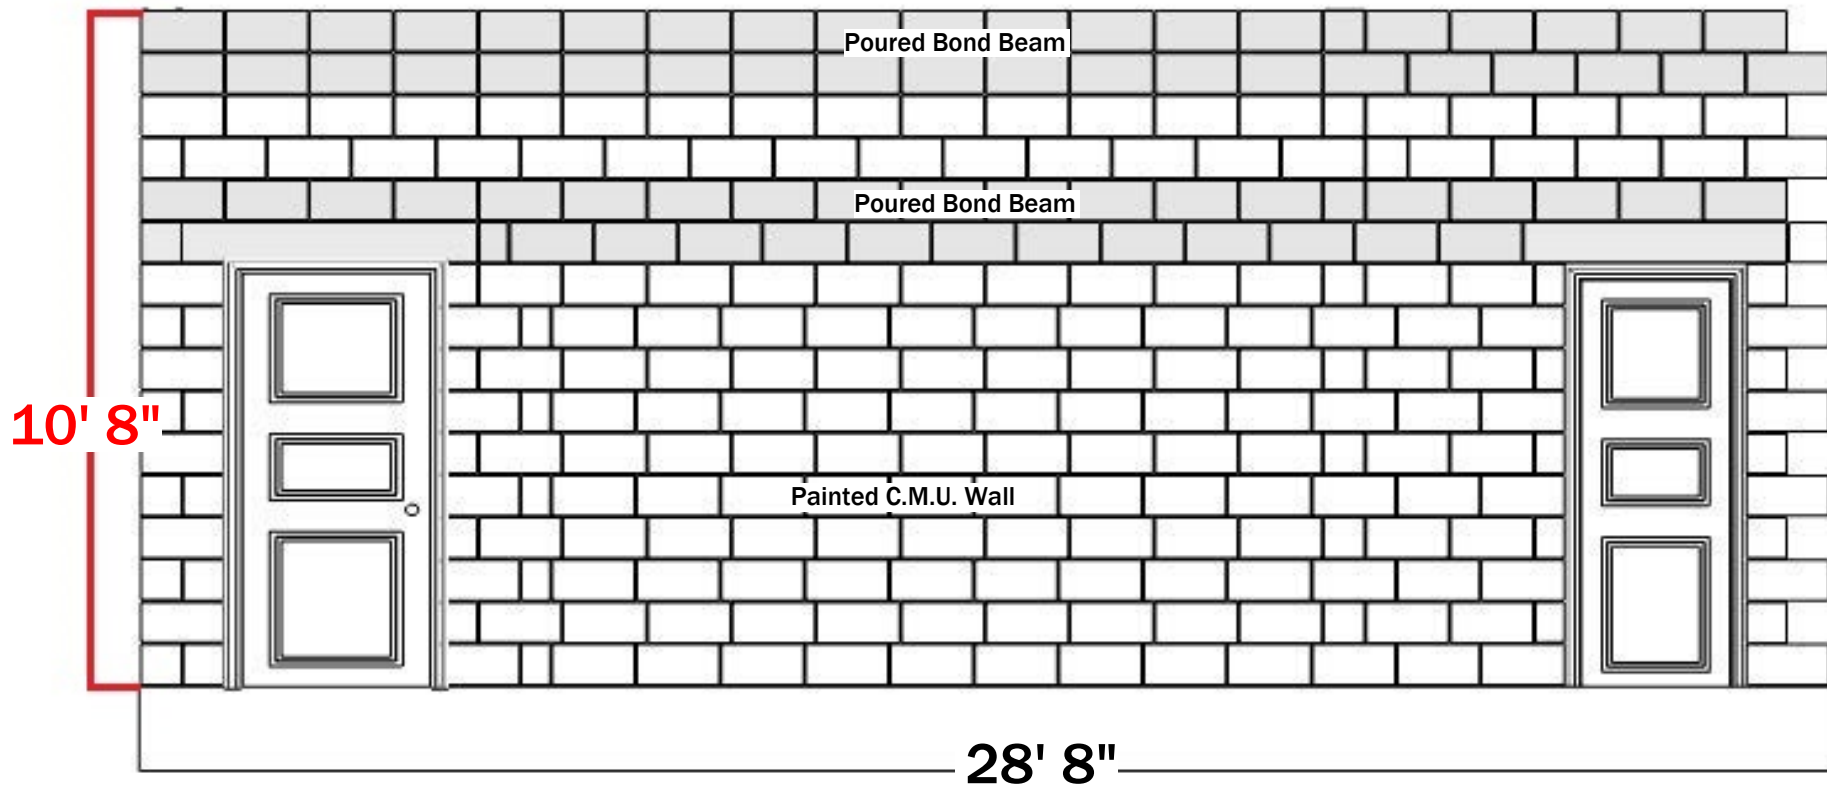

FLOOR PLAN

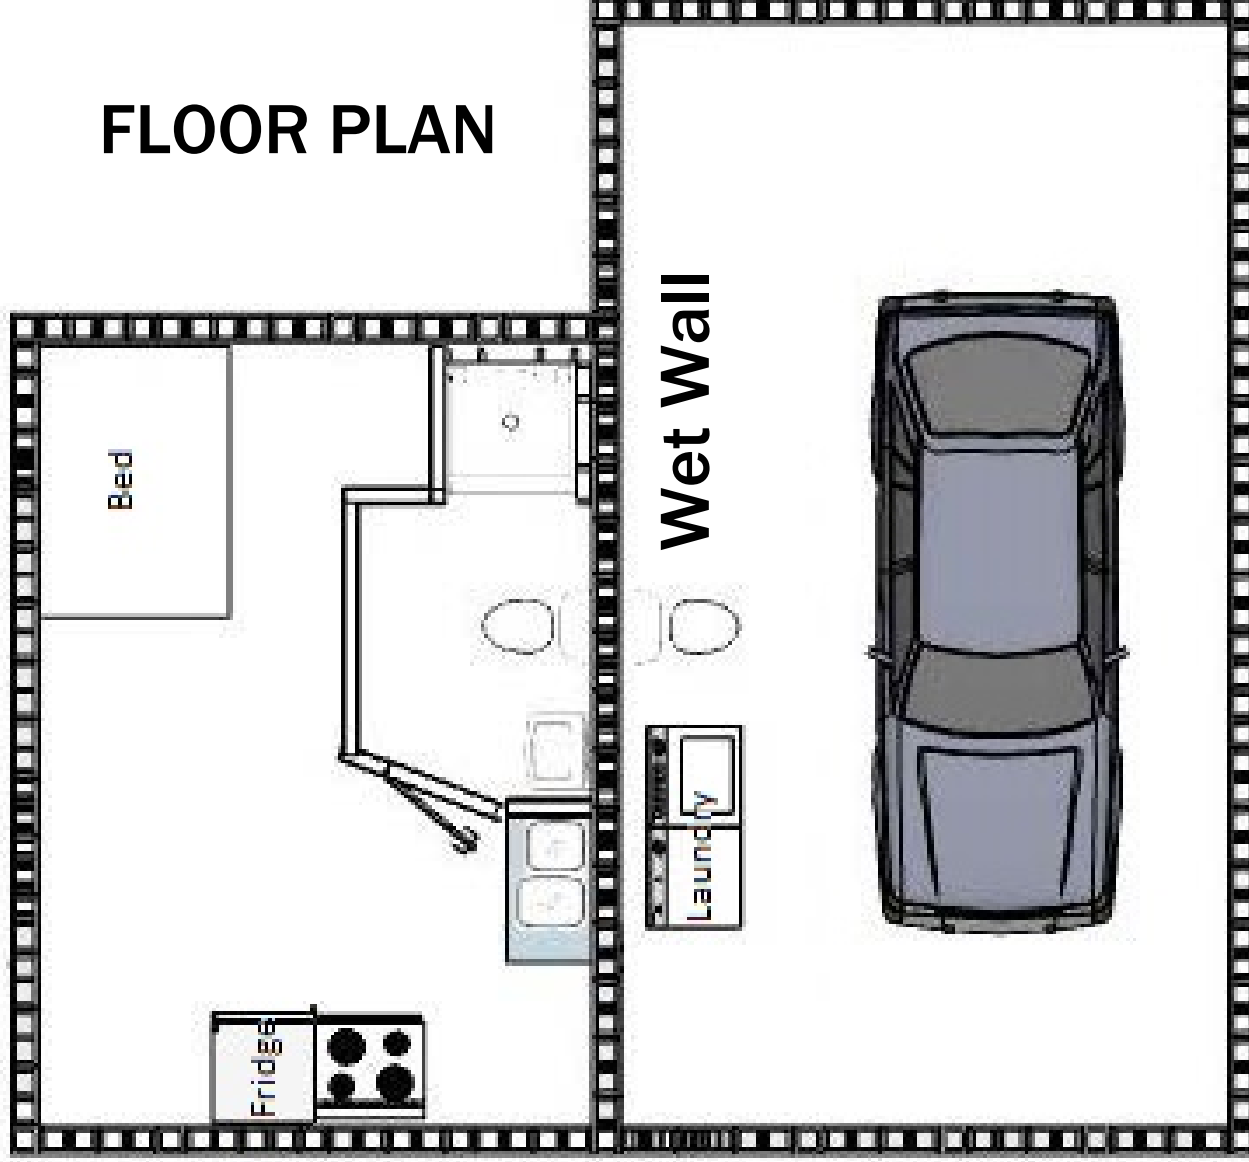

D.W.V.

